CONTRACTOR'S INFO: CLM EARTHMOVERS --- DREW CURRY

DRAWN: 3-18-15

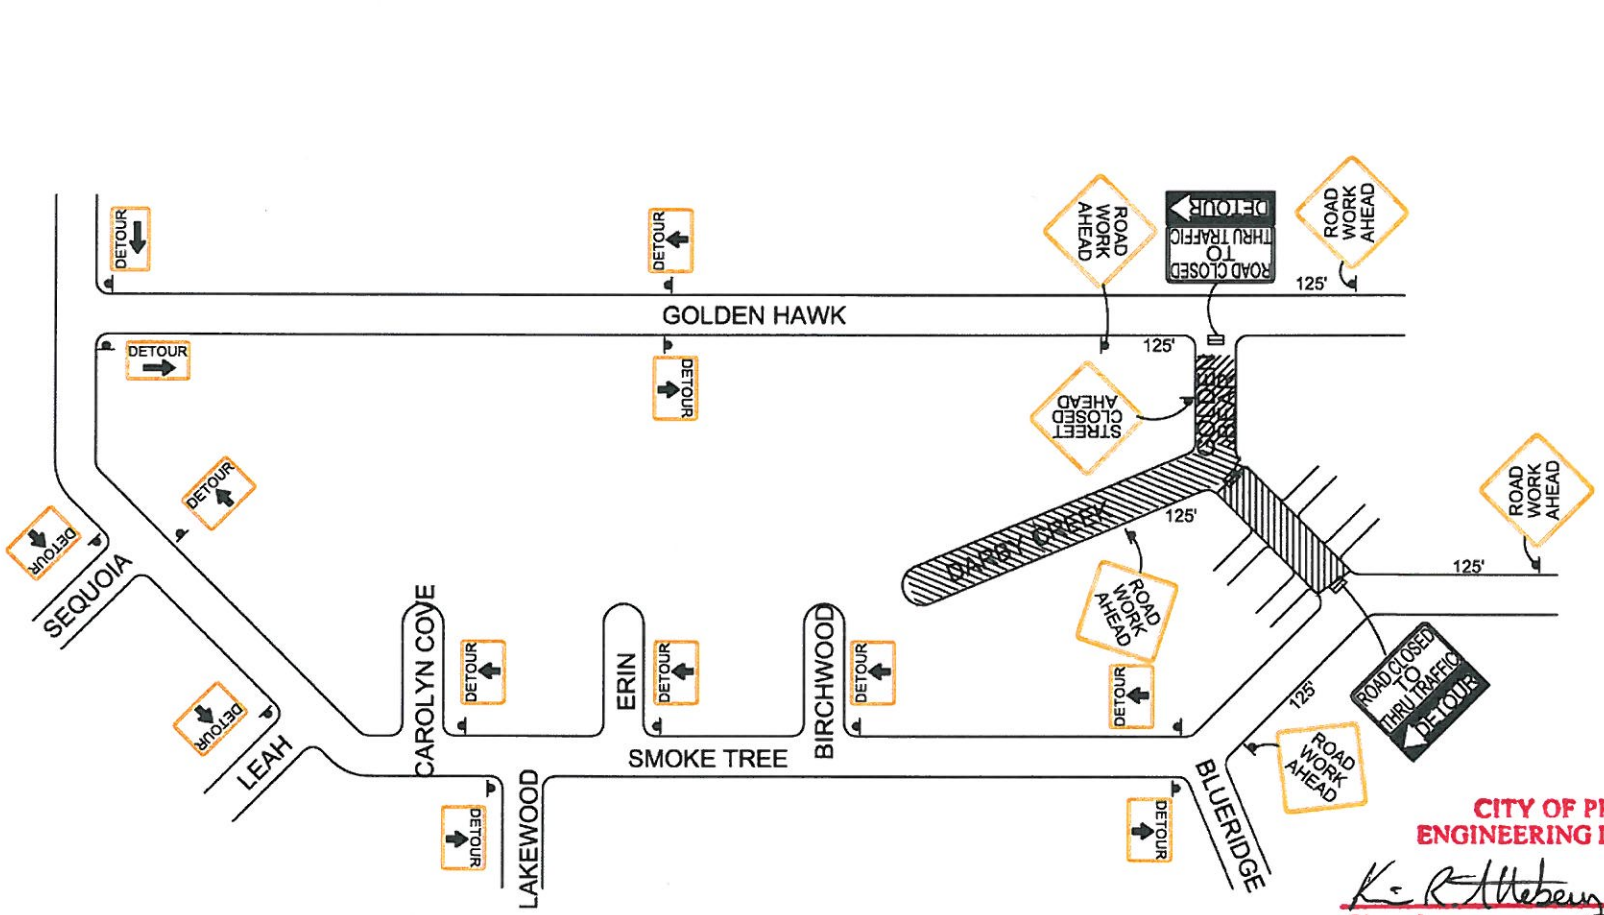

CITY OF PRESCOTT
ENGINEERING DEPARTMENT

K. R. Atteberry 4/8/2015

Signed Date

☒ APPROVED ☐ NOT APPROVED

ES 1502-021

Anticipated DATES: 4/7 thru 4/17

REVISED 4-8-15 TO REFLECT ALL OF DARBY CREEK AND GOLDEN BEAR SOFT CLOSURE

TRAFFICADE
2533 W. HOLLY ST.
PHOENIX, AZ 85009
602-431-0911
FAX 602-272-2827

P.O. NUMBER		JOB NUMBER	PERMIT NUMBER
LIGHTS: FLASH: ___ STEADY: ___	EQUIPMENT LEGEND: HI-LEVEL, ARROWBOARD, TYPE 2, TYPE 3, SIGN, VERTICAL PANELS X, CONES, TMA, SHADOW TRUCK, MESSAGE BOARD	SPEED LIMIT 25	START DATE: ___ TIMES: ___ DURATION: ___
SIGN SIZE: 36": X 48": ___		ATSSA	BY: MATTHEW GROTTS ATSSA TCS : 206479

TCP NAME:	CLM-ST-GB-5
CONTRACTOR:	CLM EARTHMOVERS
MUNICIPAL:	PRESCOTT
LOCATION:	SMOKE TREE & GOLDEN BEAR