NOTE:

1. "BUILDING DETAILS ARE FOR ILLUSTRATION, AND ARE NOT INTENDED FOR CONSTRUCTION. PURCHASER SHOULD CONSULT WITH A PROPERLY CERTIFIED ENGINEER, CONTRACTOR, OR ARCHITECT WITH RESPECT TO COMPLIANCE WITH LOCAL SAFETY AND BUILDING CODES, FOR NECESSARY PERMITS AND LICENSES, AND FOR APPROPRIATE CONNECTION OF ALL UTILITIES."

2. LANDSCAPING WILL MEET THE RESIDENTIAL BUFFERING REQUIREMENTS AS STATED IN THE LAND DEVELOPMENT CODE, SECTION 6.13.

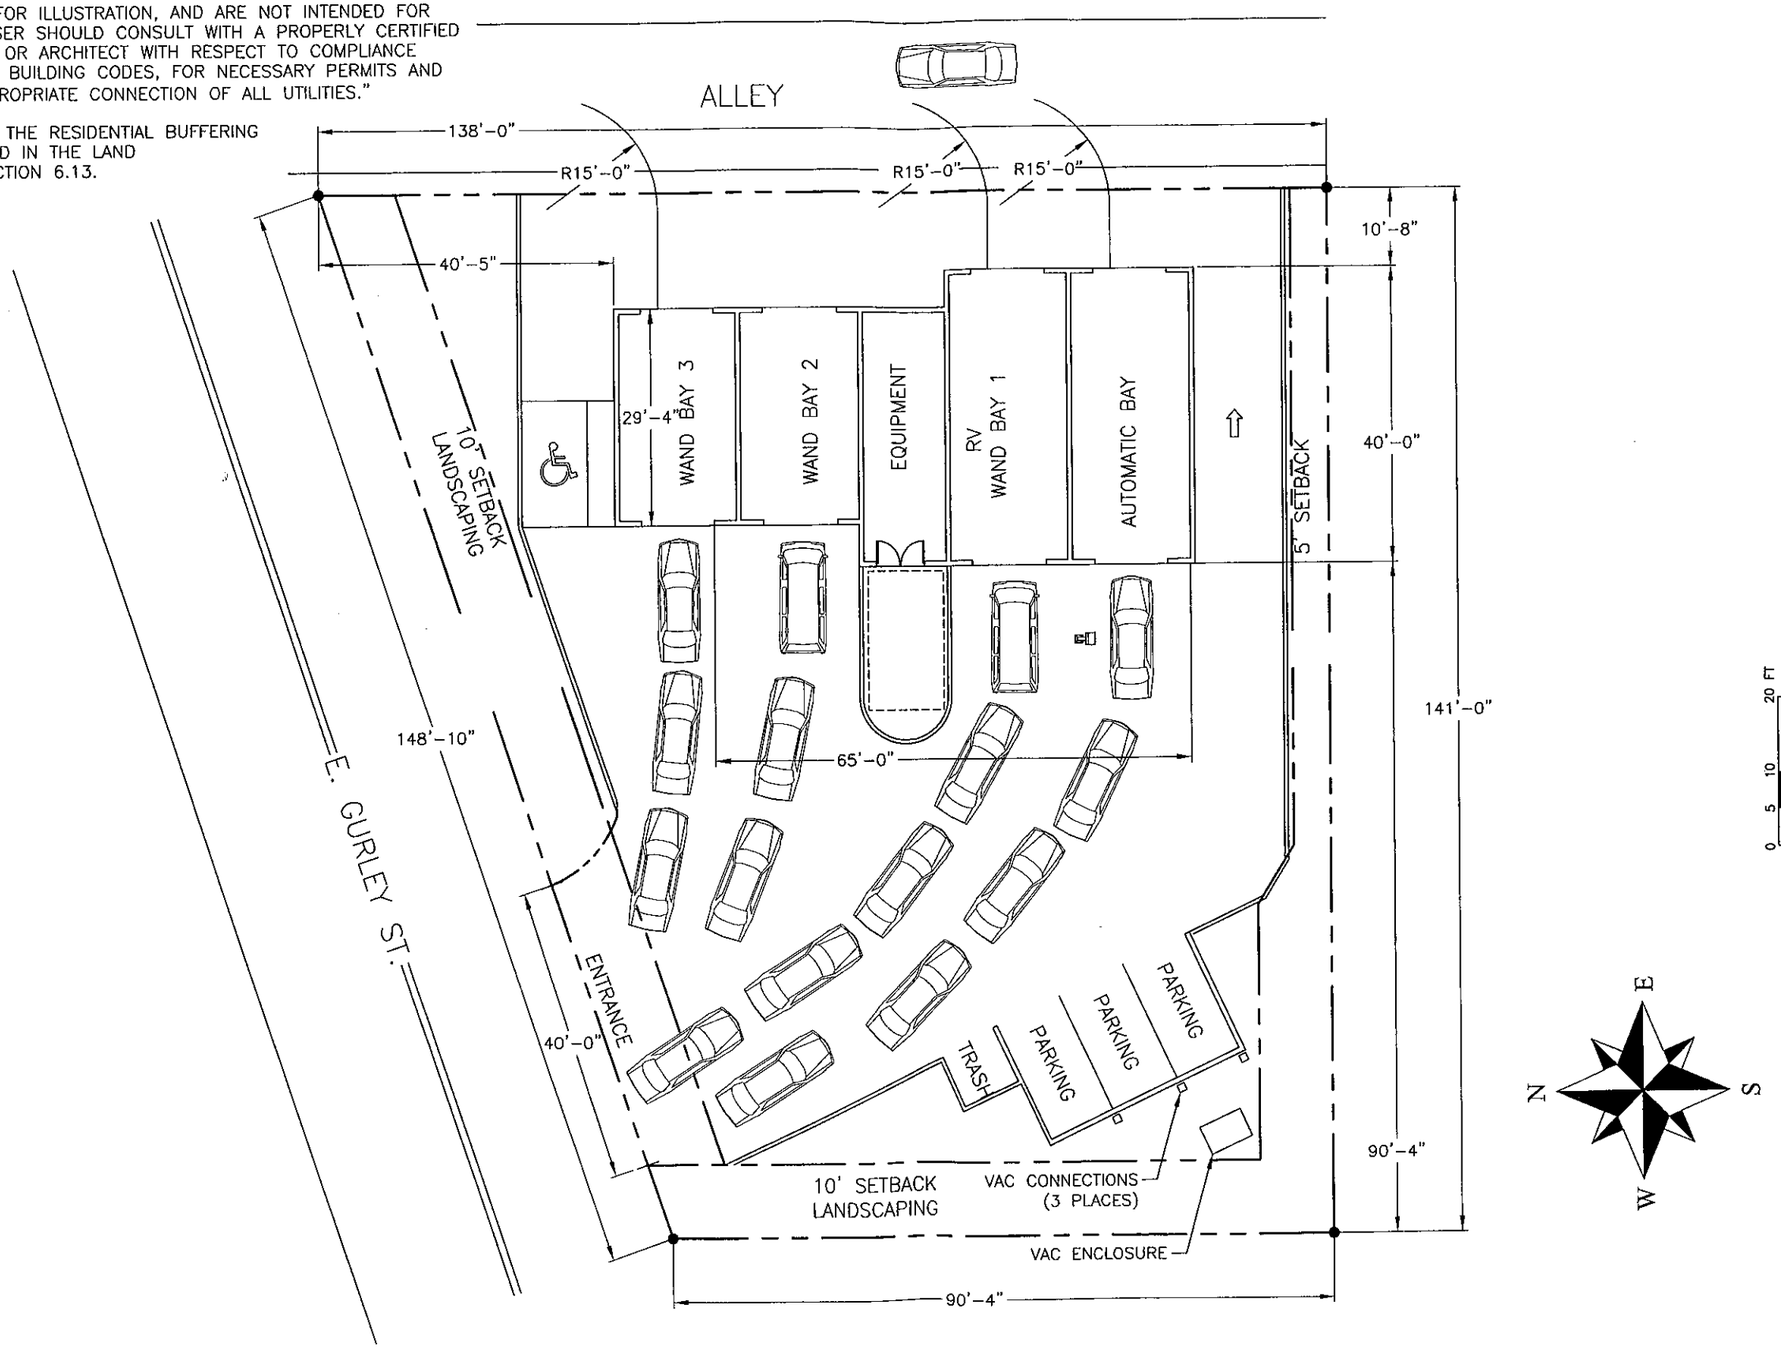

REV.	DWG NO.
E	25300-194

RYKO MFG.CO.
GRIMES,IOWA, 50111 U.S.A.
SITE PLAN/SIGNATURE SERIES,
PLAN VIEW,
SKYZ
909 E. GURLEY ST.
PRESCOTT, ARIZONA 87565

All specifications subject to change without notice.

SCALE AS NOTED		DATE 1/26/11	
DRAWN KS		CHK'D GDL	
APVD GDL		DATE 1/26/11	

SHEET 1 OF 1

PRODUCT	LTR	DESCRIPTION	BY	DATE	APVD
SIGNATURE SERIES	E	REVISE AS REQUESTED	KS	4/13/11	RB
	D	DEL SS BAY, ADD SS RV BAY,ADD TRASH	LE	3/21/11	LE
	C	SHORTEN AUTO BAY, REP VACS	LE	3/18/11	LE
AUTOMATIC	B	ROTATE BUILDING, REMOVE BAY, REV PARKING	KS	2/16/11	GDL
	A	ROTATE BUILDING, ADD SETBACKS, ADD PARKING	KS	2/15/11	GDL
	–	RELEASE DRAWING	KS	1/26/11	GDL
	ECO				APVD

FORM #19477-081 REV – 1/22/97