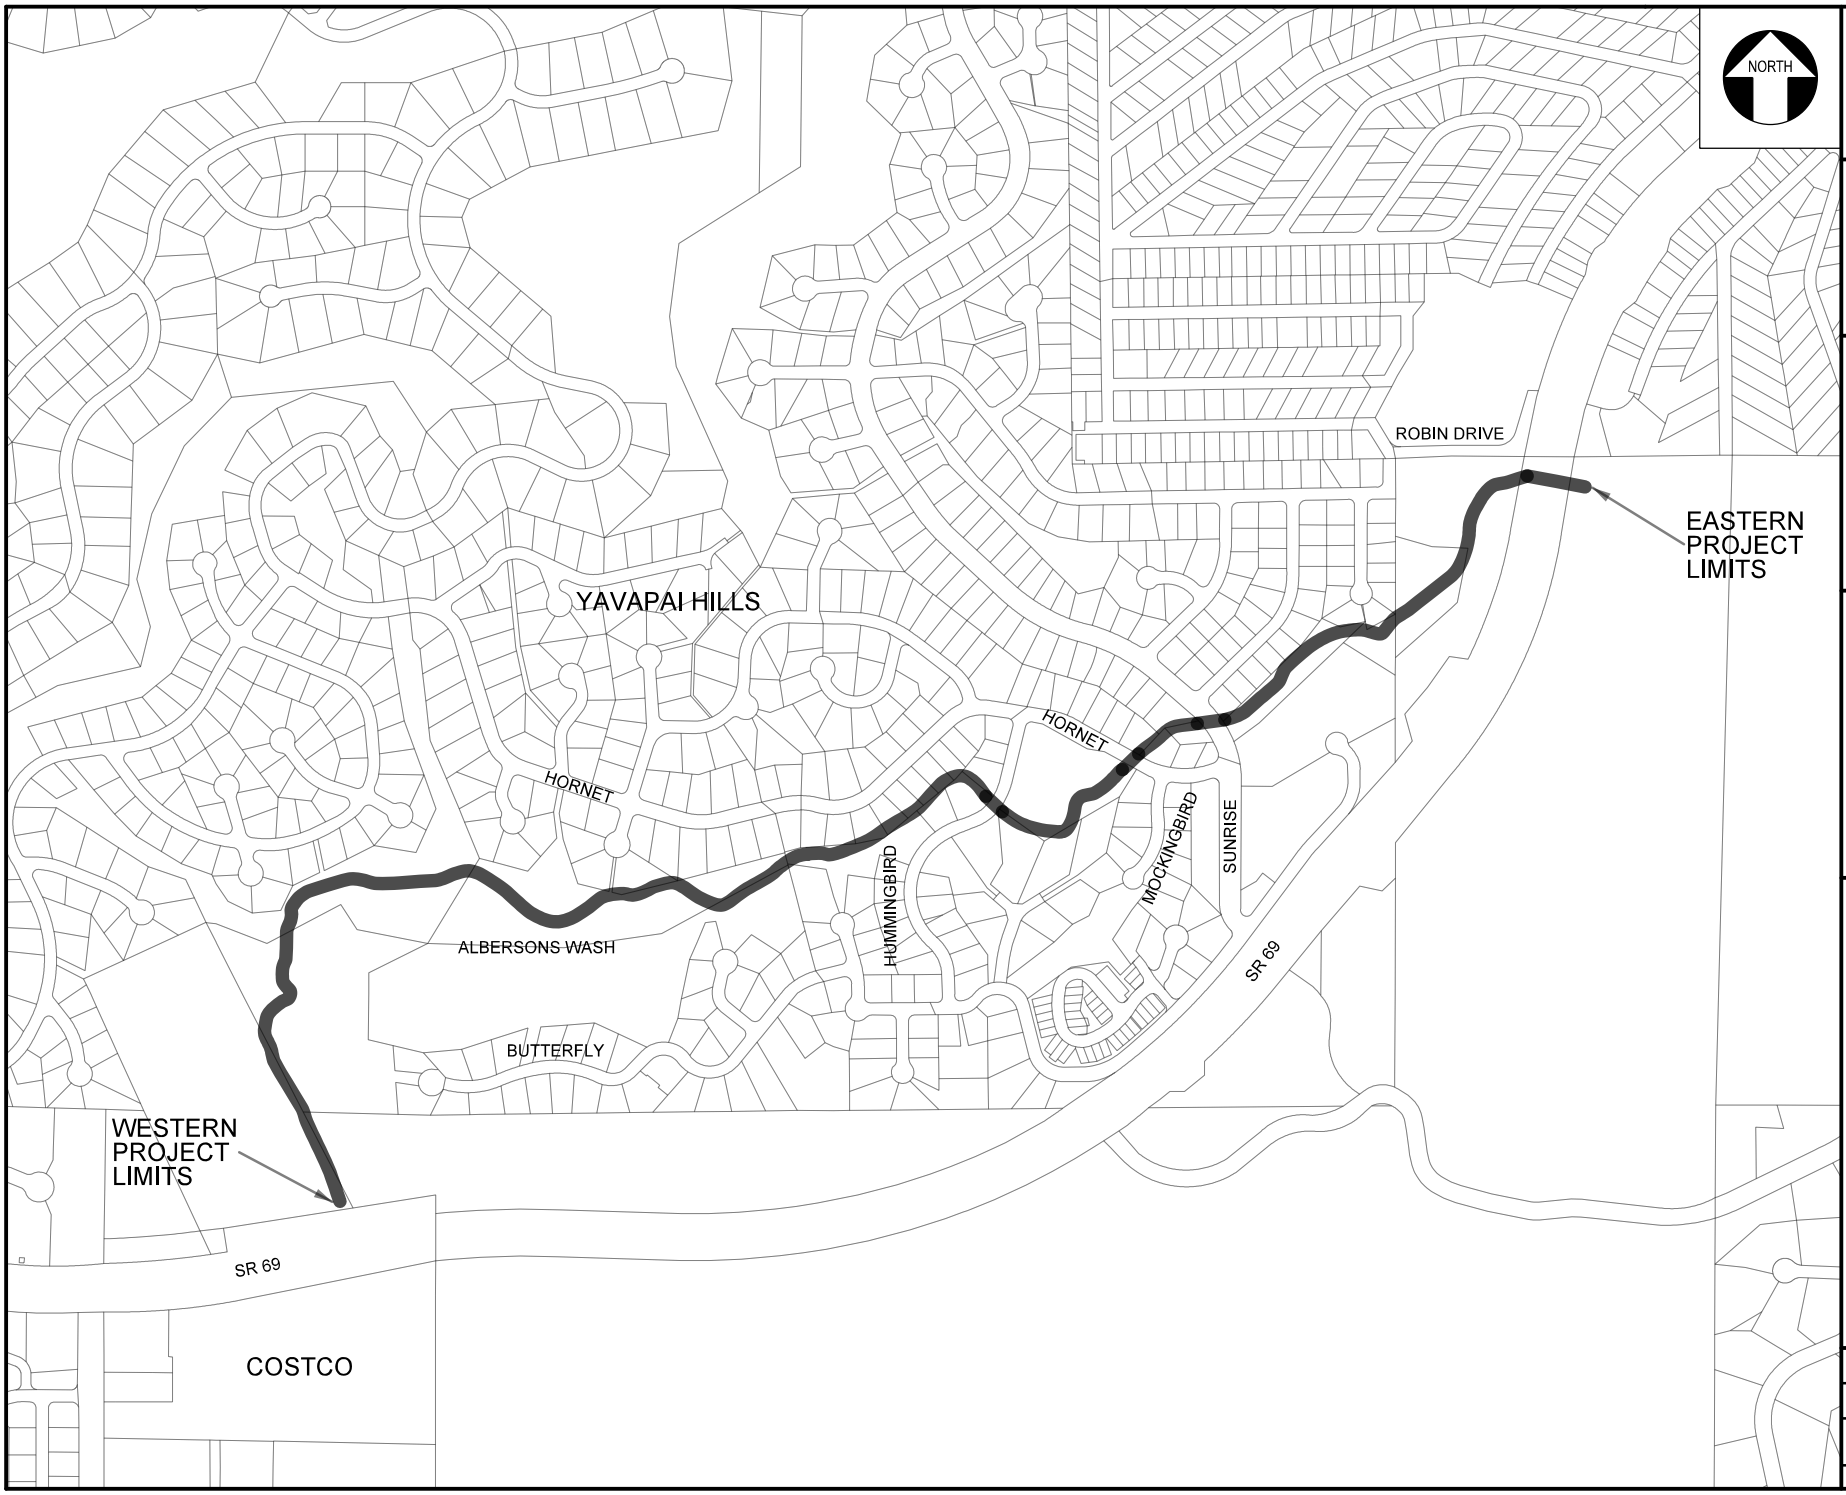

NOT TO SCALE

DESIGN -
DRAWN RGP
CHECKED -
APPROVED -

LYON ENGINEERING
Civil Engineers • Land Surveyors
1650 Willow Creek Rd. Prescott, AZ 86301
Phone: (928) 776-1750, Fax: (928) 776-0605

CITY OF PRESCOTT ARIZONA

HUMMINGBIRD WAY CULVERT REPLACEMENT PROJECT

EXHIBIT A

PROJECT OVERVIEW MAP

DATE
DECEMBER 2014

PROJECT NUMBER
N/A

DRAWING NUMBER
-